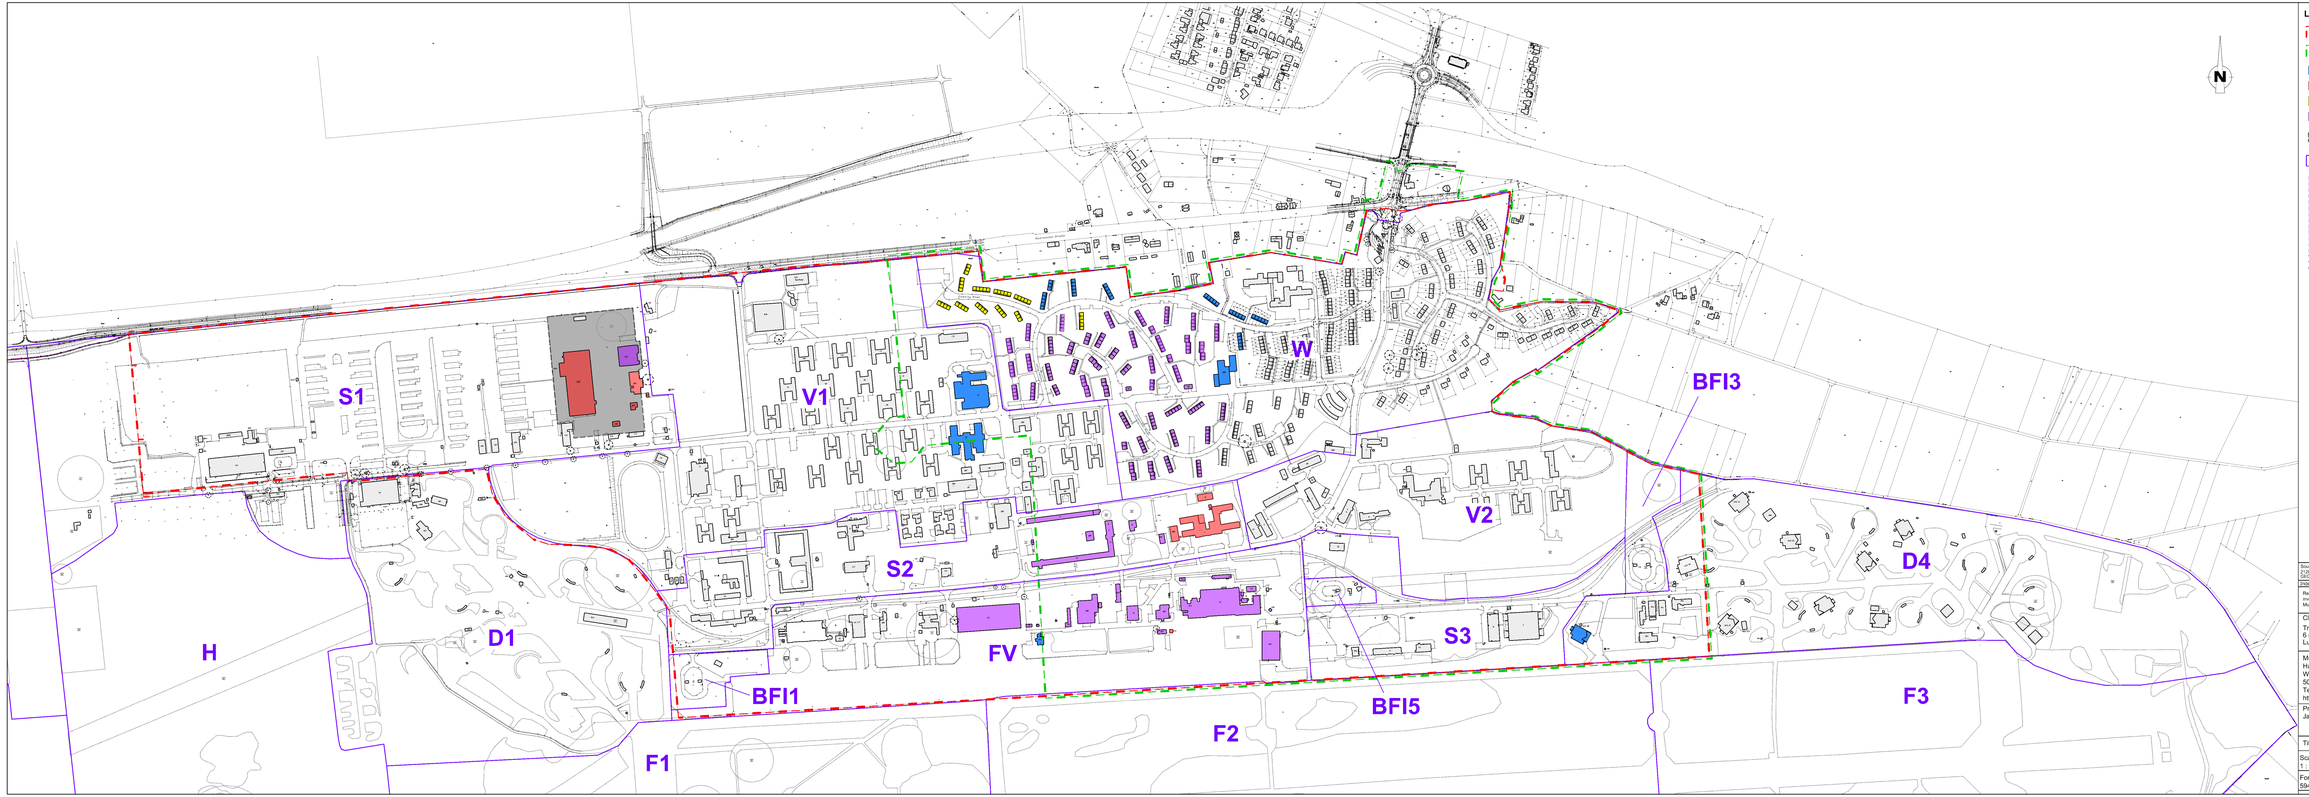

Legend

- Grenze der Grundstücksfläche
- Grenze B-Plan 1 (Elim-131/Javelin Park Ost)
- Gebäude entkernt
- Gebäude oberirdisch zurückgebaut
- Gebäude oberirdisch zurückgebaut, Fläche teilentsiegelt
- Gebäude oberirdisch zurückgebaut, Fläche entsiegelt
- RCL Lagerfläche
- Aufteilung des Flughafengeländes

BFI1	Tanklager
BFI3	Tanklager
BFI5	Tanklager
D1	Dispersal
D4	Dispersal
F1	Flugfeld
F2	Flugfeld
F3	Flugfeld
FV	Flugfeld
H	HH 60
S1	Service
S2	Service
S3	Service
V1	Verwaltung
V2	Verwaltung
W	Wohnen

Source:
[1]398-IPG-2022-10-13-3D (1).dwg
[2] Mull & Partner Ingenieurgesellschaft mbH / MSP GmbH - Aufteilung des Flughafengeländes - Javelin Barracks - Datum: 10.10.2011

Date:	Issued/modified:	Date:	Editor:

Researched or provided planning documents serve as the basis for the existing plans. The areas relevant to the investigation and the local conditions are shown schematically in the plans.
Mull & Partner Ingenieurgesellschaft mbH assumes no liability for errors in these plan documents.

Client:
Troy XIII Investment Holding S.à r.l.
6 rue Jean Monnet, 2180 Luxembourg
Luxemburg

TESTING / RELEASE :
(by the builder)
DATE :

Mull und Partner Ingenieurgesellschaft mbH
Hauptniederlassung Köln
Widdersdorfer Straße 190
50825 Köln
Tel.: 0221/170917-0 Fax.: 0221/170917-99
http://www.mup-group.com

M&P
INGENIEURGESELLSCHAFT

Project:
Javelin Barracks, Niederkrüchten-Elmpt

Title: Site plan Demolition and Division of the airport site, as at 10.01.24

Scale: 1 : 2.500	Editor:	cm/bat	19.01.24	Project number:	201188
Format: 594 x 1900 mm	Editor:	M. Fried	19.01.24	Appendix:	I
	Consulter:	M. Fried	19.01.24	Figure:	1

Legend

- Grundstücksgrenze / site boundary
- Grenze B-Plan 1 / zoning 1 (Elm 131, Javelin-Park Ost)
- Kleinteiliges Gewerbe Phase 1 (Abbruch optional) / small business units phase 1 (demolition optional)
- Kleinteiliges Gewerbe Phase 2 (Abbruch optional) / small business units phase 2 (demolition optional)
- Kleinteiliges Gewerbe Phase 3 (Abbruch optional) / small business units phase 3 (demolition optional)
- Kleinteiliges Gewerbe Phase 3 (Abbruch optional) / small business units phase 3 (demolition optional)
- Abbruch Phase I / demolition phase I
- Abbruch Phase II (B-Plan 1) / demolition phase II (zoning 1)
- zu erhaltende Straßen (Abbruch optional) / roads to be left in place (demolition optional)
- RC Lagerfläche / RC Depot area
- 17 Abbruchabschnitte / demolition sections

Index :	Create/modified :	Date :	Editor :

Researched or provided planning documents serve as the basis for the existing plans. The areas relevant to the investigation and the local conditions are shown schematically in the plans.
Mull & Partner Ingenieurgesellschaft mbH assumes no liability for errors in these plan documents.

Client:
Troy XIII Investment Holding S.à r.l.
6 rue Jean Monnet, L-2180 Luxemburg

TESTING / RELEASE :
(by the builder)
DATE :

Mull und Partner Ingenieurgesellschaft mbH
Hauptniederlassung Köln
Widdersdorfer Straße 190
50825 Köln
Tel.: 0221/170917-0 Fax.: 0221/170917-99
Internet: www.mullundpartner.de

M&P
INGENIEURGESELLSCHAFT

Project:
Javelin Barracks, Elmpt-Niederkrüchten

Title: Site plan Demolition Phase II development plan I

Scale: 1 : 2.000	Editor:	N. Batyreva	10.08.23	Project number:	201188
	Editor:	M. Fried	10.08.23	Appendix:	-
Format: 594 x 1900 mm	Consulter:	M. Fried	10.08.23	Figure:	1

© Copyright - This document is the property of Mull und Partner Ingenieurgesellschaft mbH and may not be copied or distributed without their permission.